COOPER TOWNE CENTER

SOMERDALE, NEW JERSEY

LOD PLAN - LEASE SPACES D1 & D2

LOD

DRAWING NO.

RLB NO.: 6675

CHECKED BY: MJL

DRAWN BY: ETC

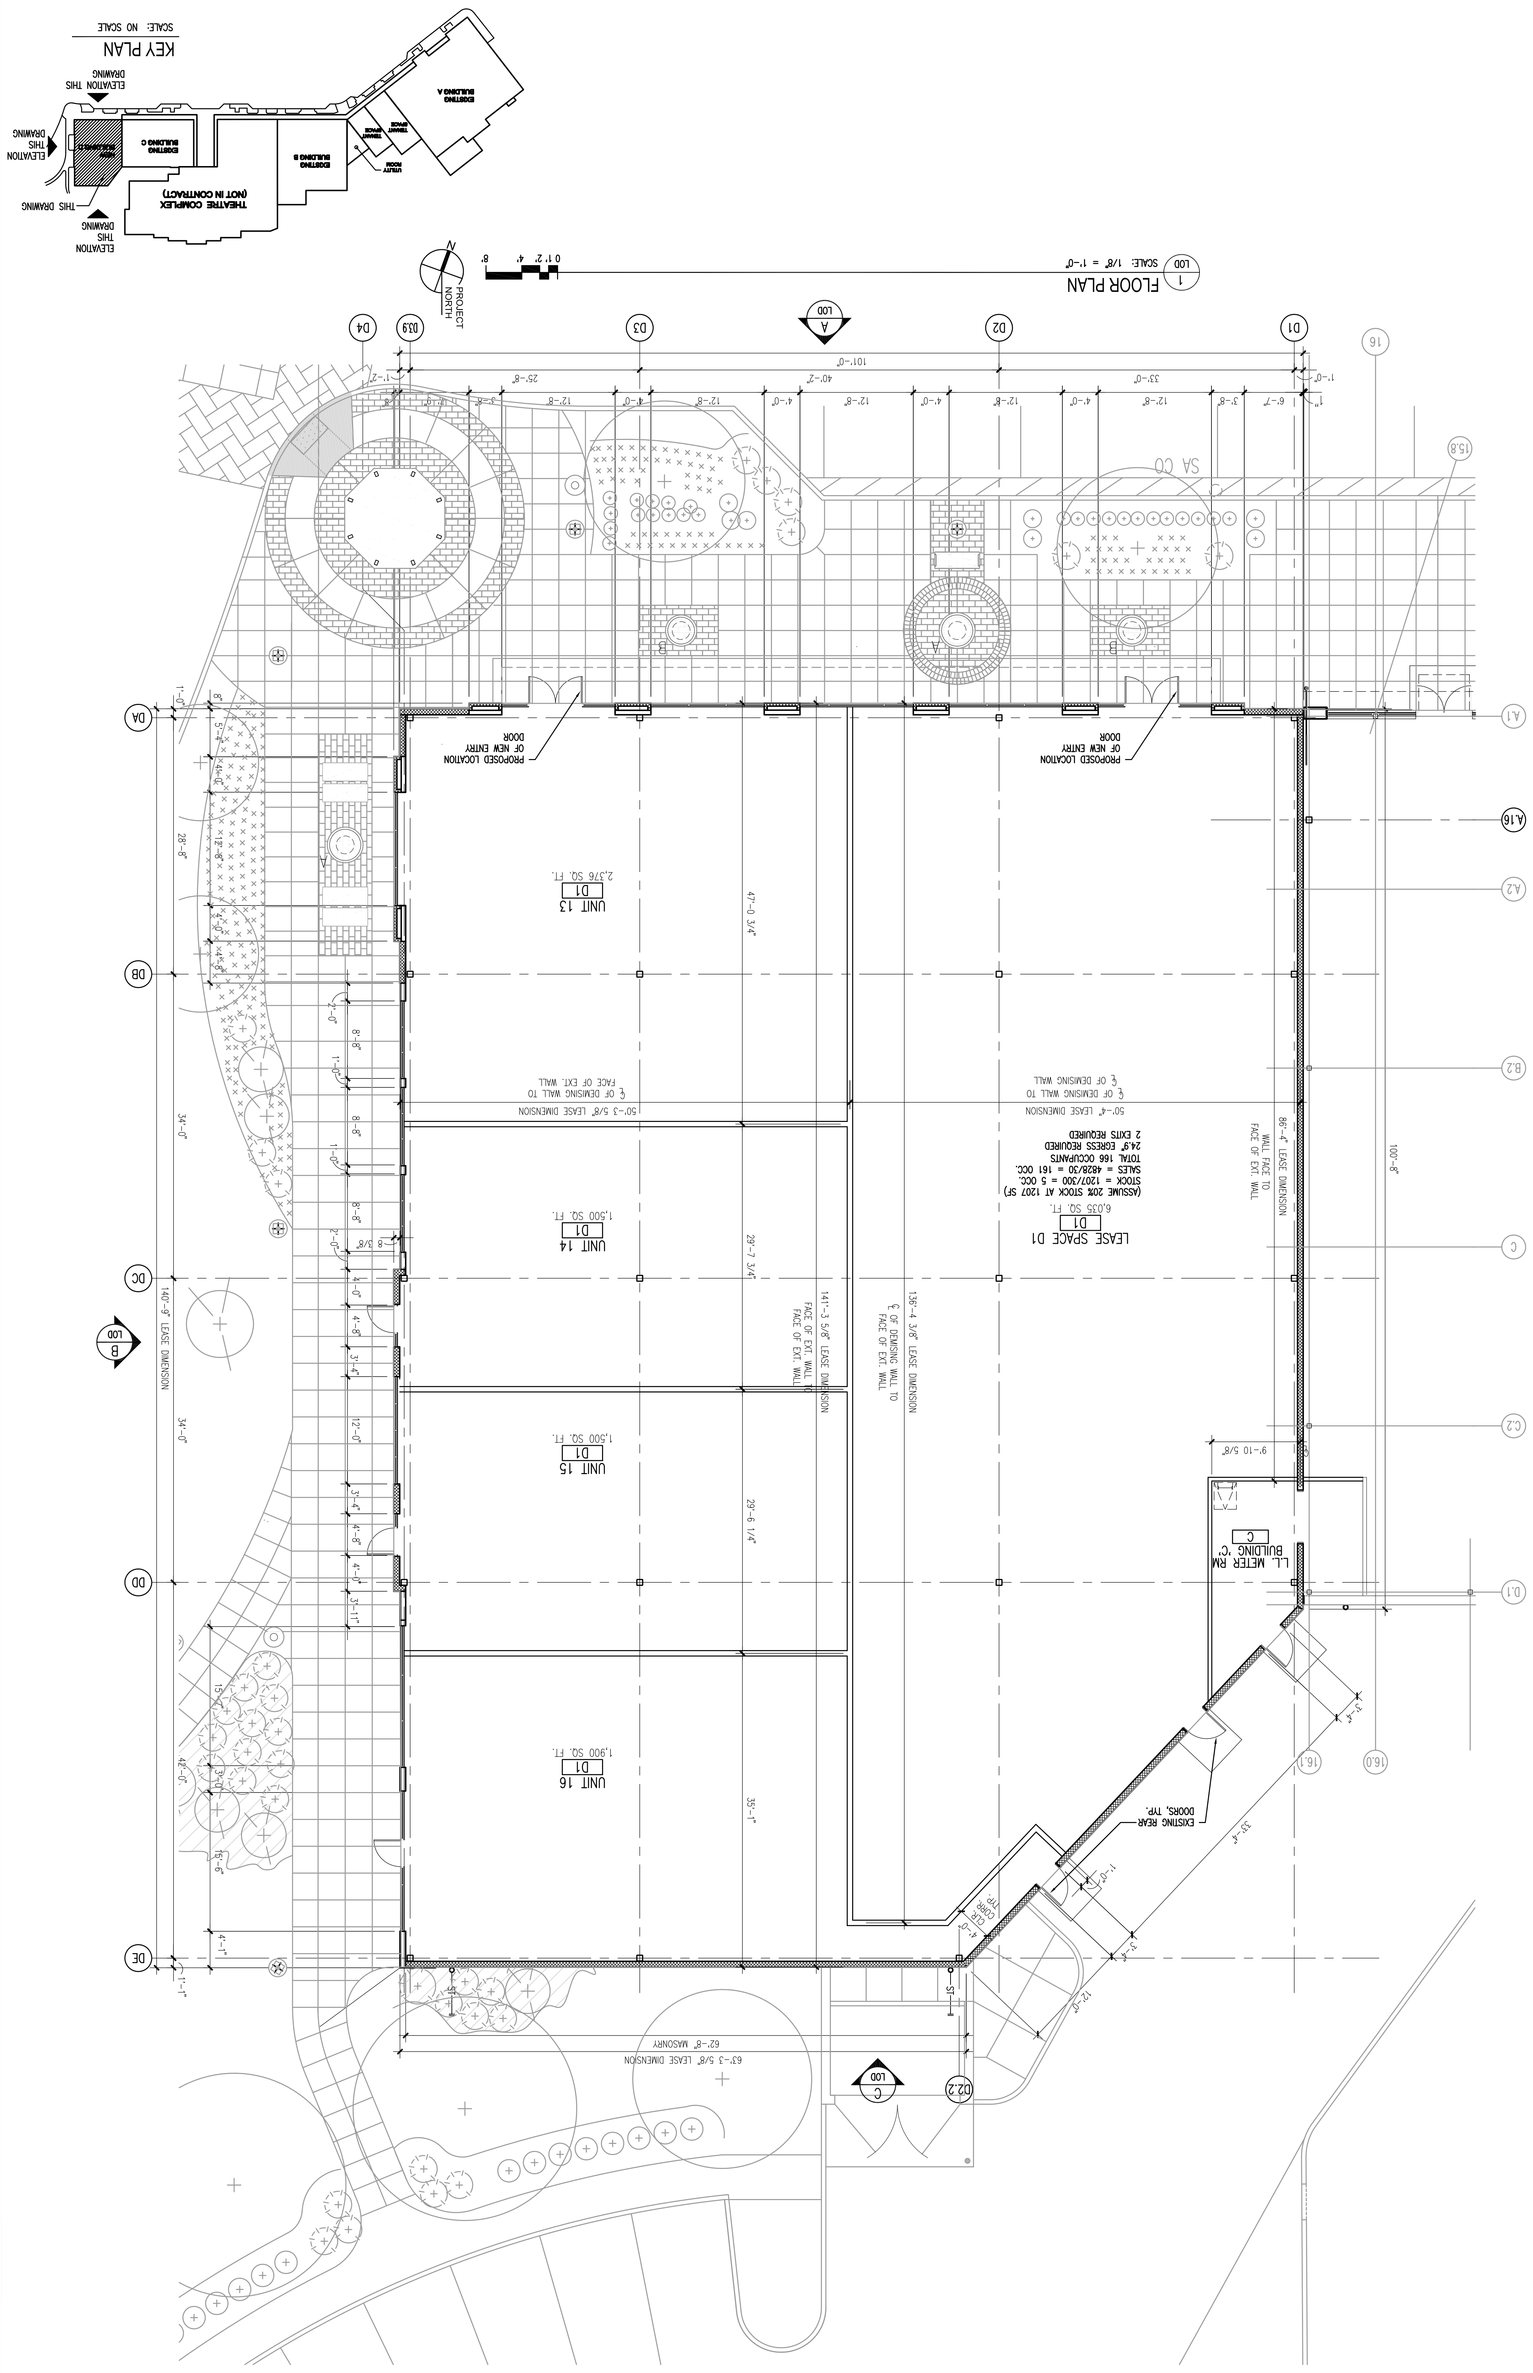

RICHARD L. BOWEN + ASSOCIATES INC.
13000 Shaker Boulevard / Cleveland, Ohio 44120
Phone: (216) 283-0500 Fax: (216) 283-0503
www.rlbai.com : email@rlbai.com

NOTICE

THIS ARCHITECTURAL AND ENGINEERING DRAWING IS GIVEN WITHOUT PRIOR WRITTEN CONSENT OF THE ARCHITECT. ALL RIGHTS ARE RESERVED SPECIFICALLY RESERVED

NOVACK, BOWEN + ASSOCIATES INC. COPYRIGHT YEAR 2009

NATIONAL REALTY & DEVELOPMENT CORP.
3 MANHATTENVILLE ROAD
PURCHASE, NEW YORK 10577-2116
PHONE: (914) 694-4444 FAX: (914) 694-5448

DATES AND REVISIONS	
No.	Date/Description
	10/3/10
	10/15/10
	02/21/13

P:\6675\WORK\LOD\6675LOD SPACES D1 D2.DWG | PLOTTED 02.22.2013 10:07AM BY EDWARD GIZDZAK